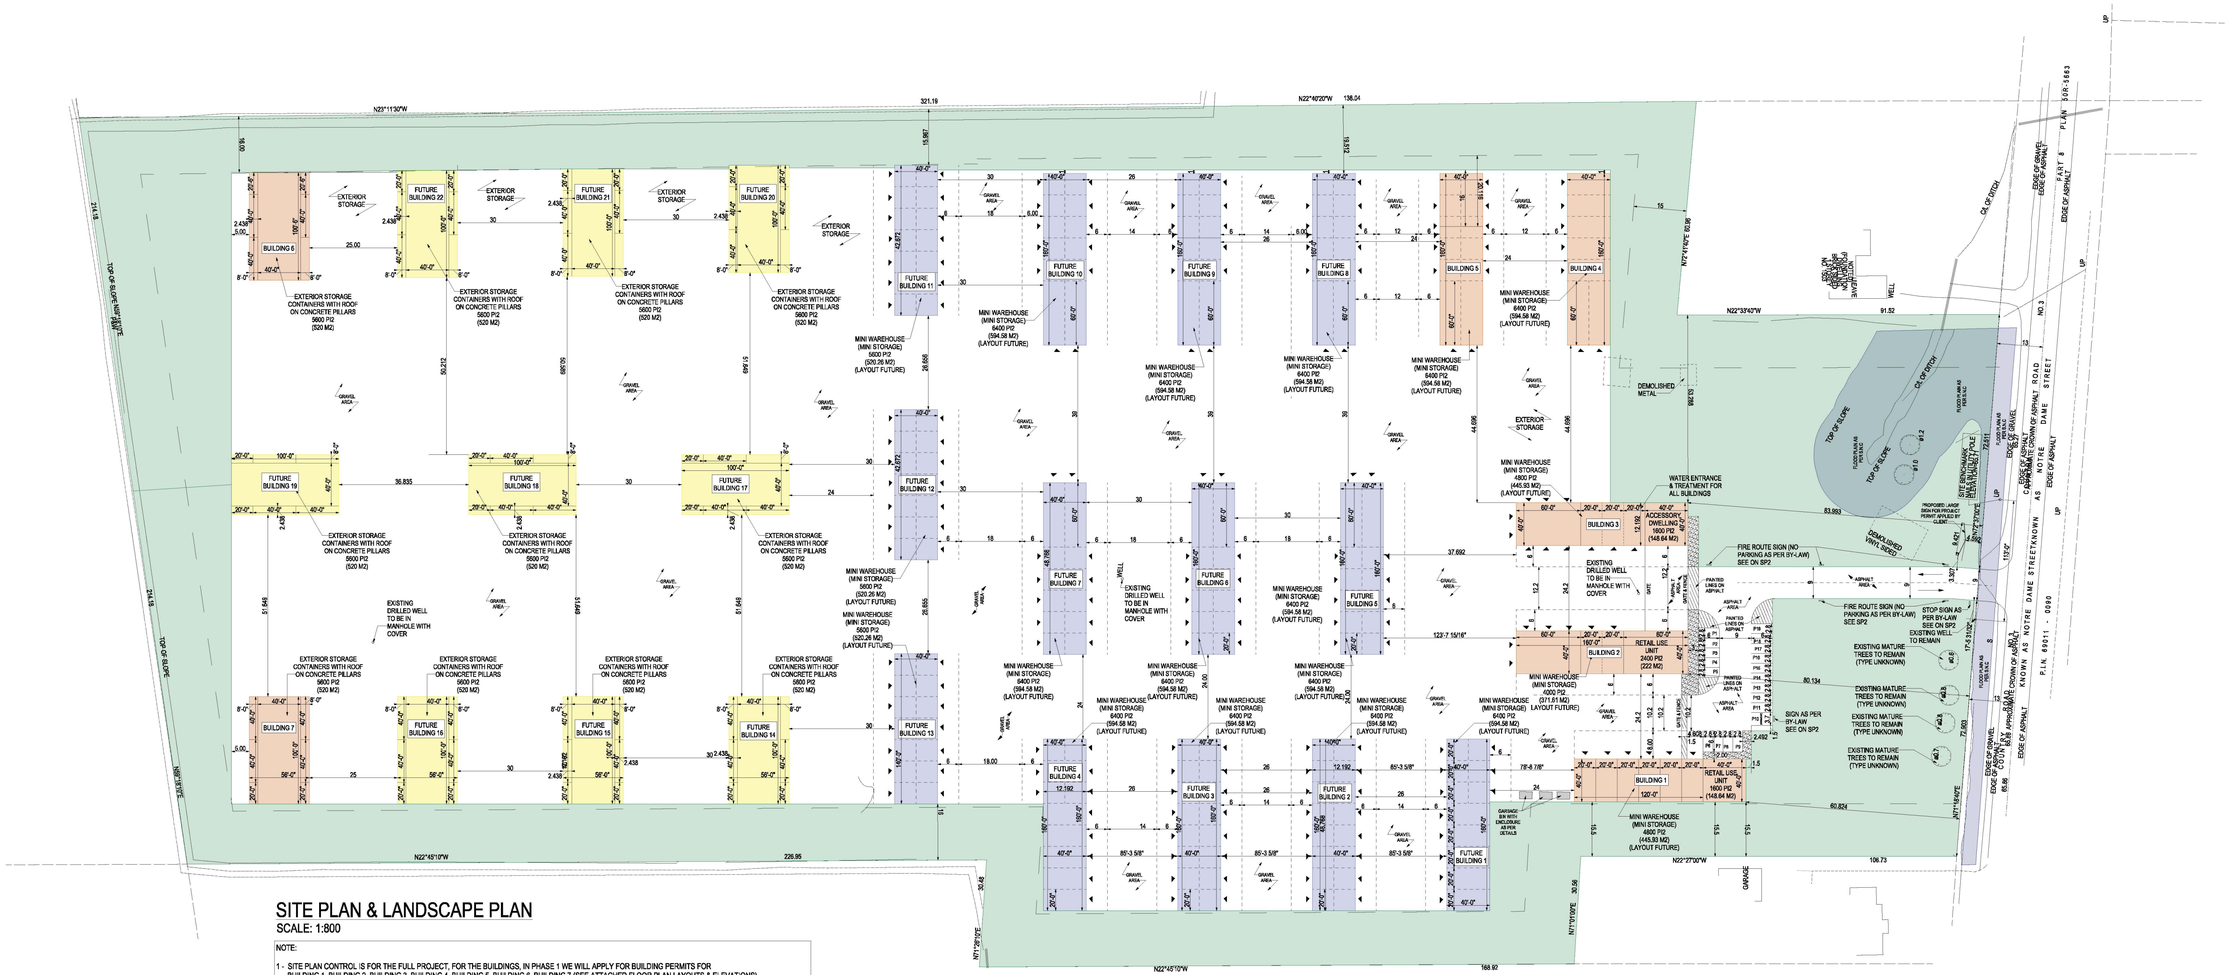
N23°11'30"W
321.19
N22°40'20"W 138.04
N22°33'40"W
91.52
N22°27'00"W
106.73
N22°45'10"W
168.92
N22°45'10"W
226.95
N22°45'01"W
N17°10'00"E 30.56
N17°24'52"E 80.98
BUILDING 6
BUILDING 7
BUILDING 5
BUILDING 4
BUILDING 3
BUILDING 2
BUILDING 1
FUTURE BUILDING 1
FUTURE BUILDING 2
FUTURE BUILDING 3
FUTURE BUILDING 4
FUTURE BUILDING 5
FUTURE BUILDING 6
FUTURE BUILDING 7
FUTURE BUILDING 8
FUTURE BUILDING 9
FUTURE BUILDING 10
FUTURE BUILDING 11
FUTURE BUILDING 12
FUTURE BUILDING 13
FUTURE BUILDING 14
FUTURE BUILDING 15
FUTURE BUILDING 16
FUTURE BUILDING 17
FUTURE BUILDING 18
FUTURE BUILDING 19
FUTURE BUILDING 20
FUTURE BUILDING 21
FUTURE BUILDING 22
EXTERIOR STORAGE
EXTERIOR STORAGE CONTAINERS WITH ROOF ON CONCRETE PILLARS 5600 PI2 (520 M2)
MINI WAREHOUSE (MINI STORAGE) 6400 PI2 (594.58 M2) (LAYOUT FUTURE)
MINI WAREHOUSE (MINI STORAGE) 5600 PI2 (520.26 M2) (LAYOUT FUTURE)
MINI WAREHOUSE (MINI STORAGE) 4800 PI2 (445.93 M2) (LAYOUT FUTURE)
MINI WAREHOUSE (MINI STORAGE) 4000 PI2 (371.61 M2) LAYOUT FUTURE)
MINI WAREHOUSE (MINI STORAGE) 4800 PI2 (445.93 M2) (LAYOUT FUTURE)
ACCESSORY DWELLING 1600 PI2 (148.64 M2)
RETAIL USE UNIT 2400 PI2 (222 M2)
RETAIL USE UNIT 1600 PI2 (148.64 M2)
EXISTING DRILLED WELL TO BE IN MANHOLE WITH COVER
WATER ENTRANCE & TREATMENT FOR ALL BUILDINGS
DEMOLISHED METAL
FIRE ROUTE SIGN (NO PARKING AS PER BY-LAW) SEE ON SP2
STOP SIGN AS PER BY-LAW SEE ON SP2
EXISTING WELL TO REMAIN
EXISTING MATURE TREES TO REMAIN (TYPE UNKNOWN)
SIGN AS PER BY-LAW SEE ON SP2
GARAGE
TOP OF SLOPE
TOP OF BANK
CL OF DITCH
EDGE OF GRAVEL
EDGE OF ASPHALT
PART 8 PLAN 33R-1693
NO. 3 CONCESSION
NOTRE DAME STREET
KNOWN AS NOTRE DAME STREETKNOWN AS NOTRE DAME STREETKNOWN AS NOTRE DAME STREETK