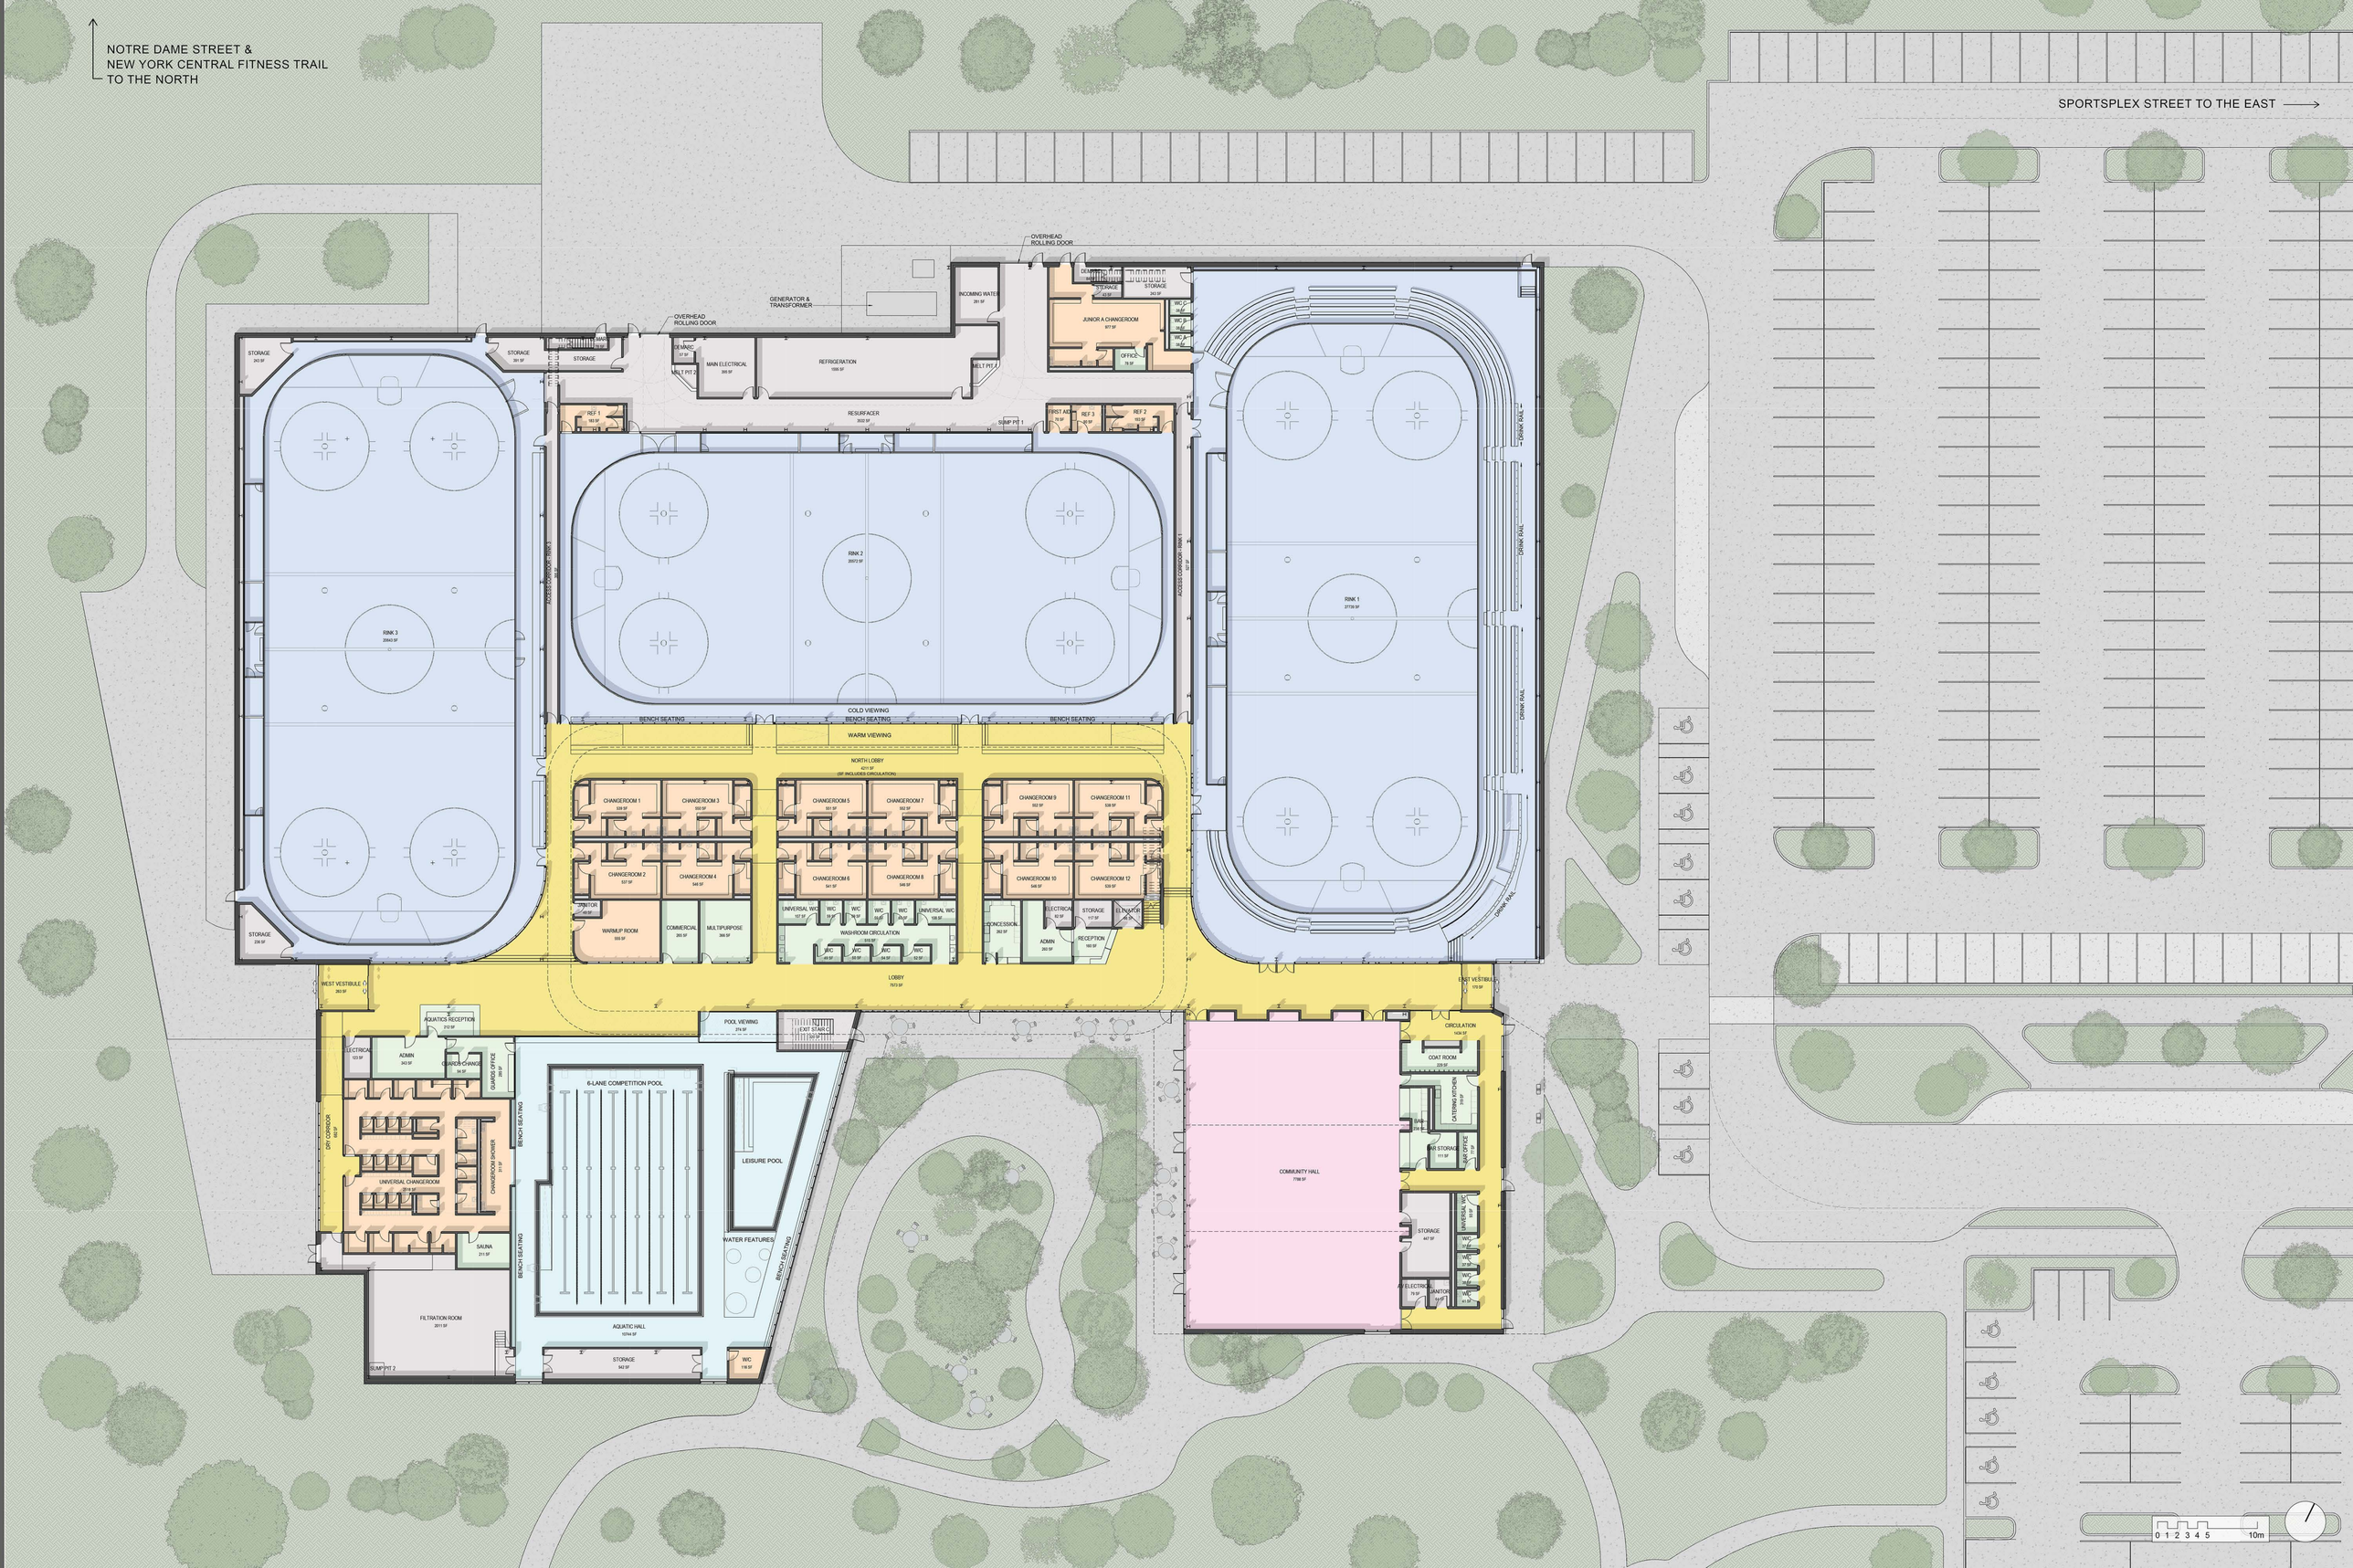
NOTRE DAME STREET &
NEW YORK CENTRAL FITNESS TRAIL
TO THE NORTH
SPORTSPLEX STREET TO THE EAST
OVERHEAD ROLLING DOOR
GENERATOR & TRANSFORMER
INCOMING WATER
JUNIOR A CHANGEROOM
OFFICE
STORAGE
MAIN ELECTRICAL
REFRIGERATION
RESURFACER
REF 1
REF 2
REF 3
FIRST AID
SUMP PIT 1
RINK 1
RINK 2
RINK 3
DRINK RAIL
ACCESS CORRIDOR - RINK 1
ACCESS CORRIDOR - RINK 3
COLD VIEWING
BENCH SEATING
WARM VIEWING
NORTH LOBBY
CHANGEROOM 1
CHANGEROOM 2
CHANGEROOM 3
CHANGEROOM 4
CHANGEROOM 5
CHANGEROOM 6
CHANGEROOM 7
CHANGEROOM 8
CHANGEROOM 9
CHANGEROOM 10
CHANGEROOM 11
CHANGEROOM 12
WARMUP ROOM
COMMERCIAL
MULTIPURPOSE
WASHROOM CIRCULATION
UNIVERSAL WC
CONCESSION
ADMIN
RECEPTION
LOBBY
WEST VESTIBULE
EAST VESTIBULE
AQUATICS RECEPTION
ELECTRICAL
ADMIN
GUARDS CHANGE
GUARDS OFFICE
DRY CORRIDOR
UNIVERSAL CHANGEROOM
CHANGEROOM SHOWER
SAUNA
FILTRATION ROOM
SUMP PIT 2
POOL VIEWING
EXIT STAIR C
6-LANE COMPETITION POOL
LEISURE POOL
WATER FEATURES
AQUATIC HALL
WC
CIRCULATION
COAT ROOM
CATERING KITCHEN
BAR STORAGE
BAR OFFICE
COMMUNITY HALL
0 1 2 3 4 5 10m